





4770 Kennedale, New Hope Rd.
Fort Worth, TX 76140
Tel: 817.244.4494
Web: www.sharchs.com

MODEL: Bull Canopy


APPLICATION:

Sharch's Standard canopies are designed to reduce energy cost while enhancing a building's aesthetic appeal with protection from the sun and rain.

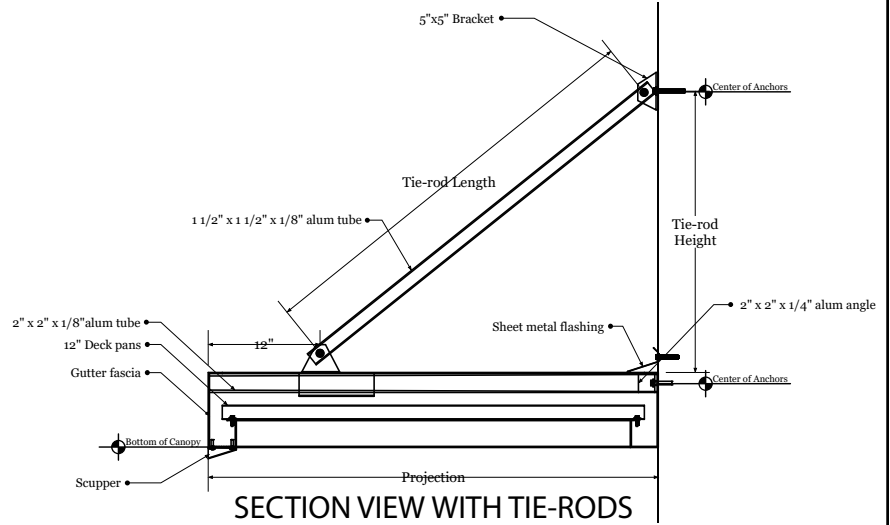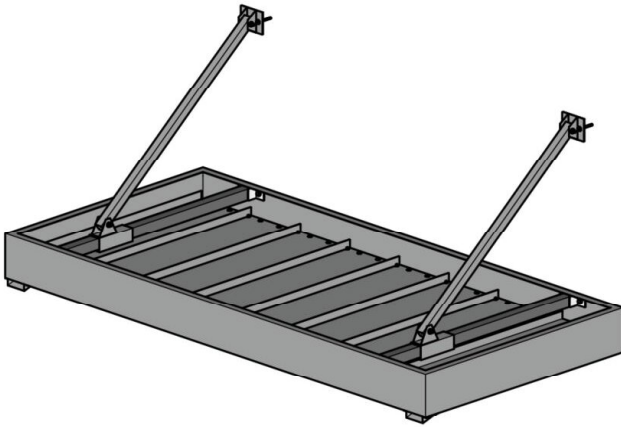


STANDARD CANOPY CONSTRUCTION


Material: 6063-T5 extruded aluminum
Fabrication Method: Welded and mechanically fastened
Deck Pan: 1" x 12" flush decking
Tie-rods: 1 1/2" aluminum square tube
Fascia Profile: 3" x 8" gutter fascia
Length: Single unit up to 23'-6", multiple units unlimited
Projection: 1'-0" - 12'-0"
Brackets: 5"x5" extruded aluminum brackets
Flashing: Sheet metal, surface mount with sealant
Scuppers: Sheet metal, 2 per unit

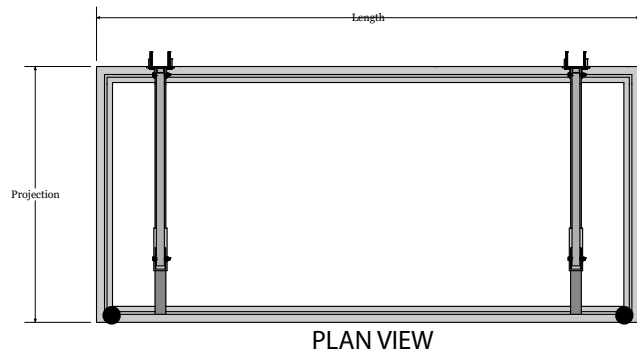

GUTTER FASCIA OPTIONS

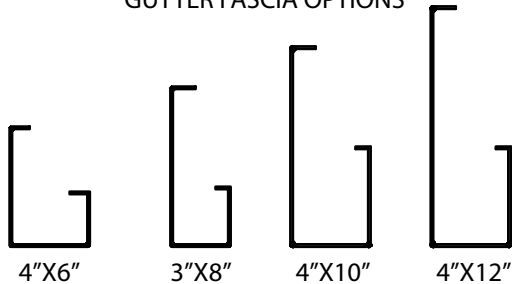


GUTTER FASCIA ADD ON OPTIONS

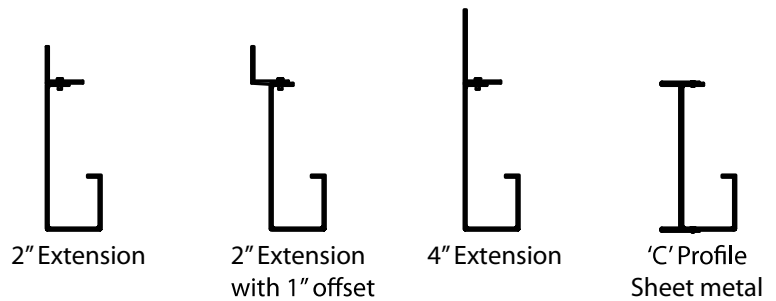


DECKING OPTIONS



TIE-RODS

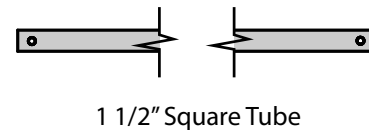

STANDARD POWDER COAT COLORS

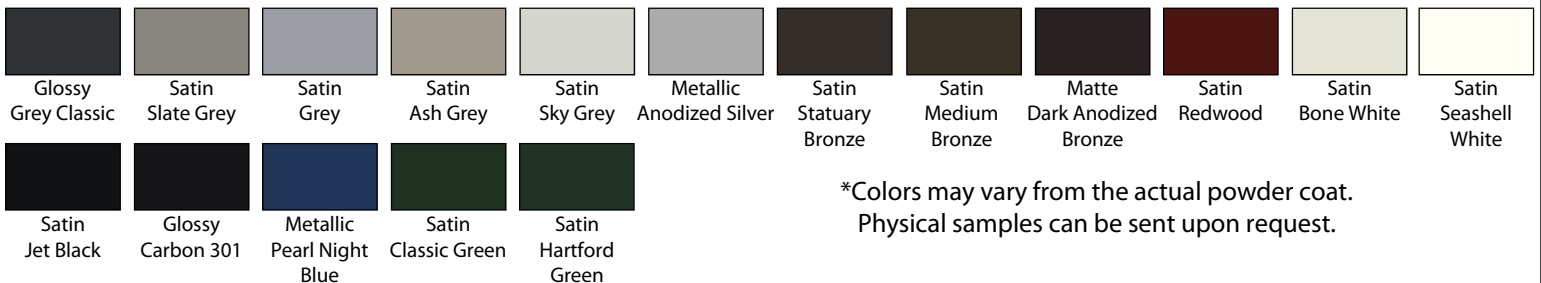

*Colors may vary from the actual powder coat.
Physical samples can be sent upon request.